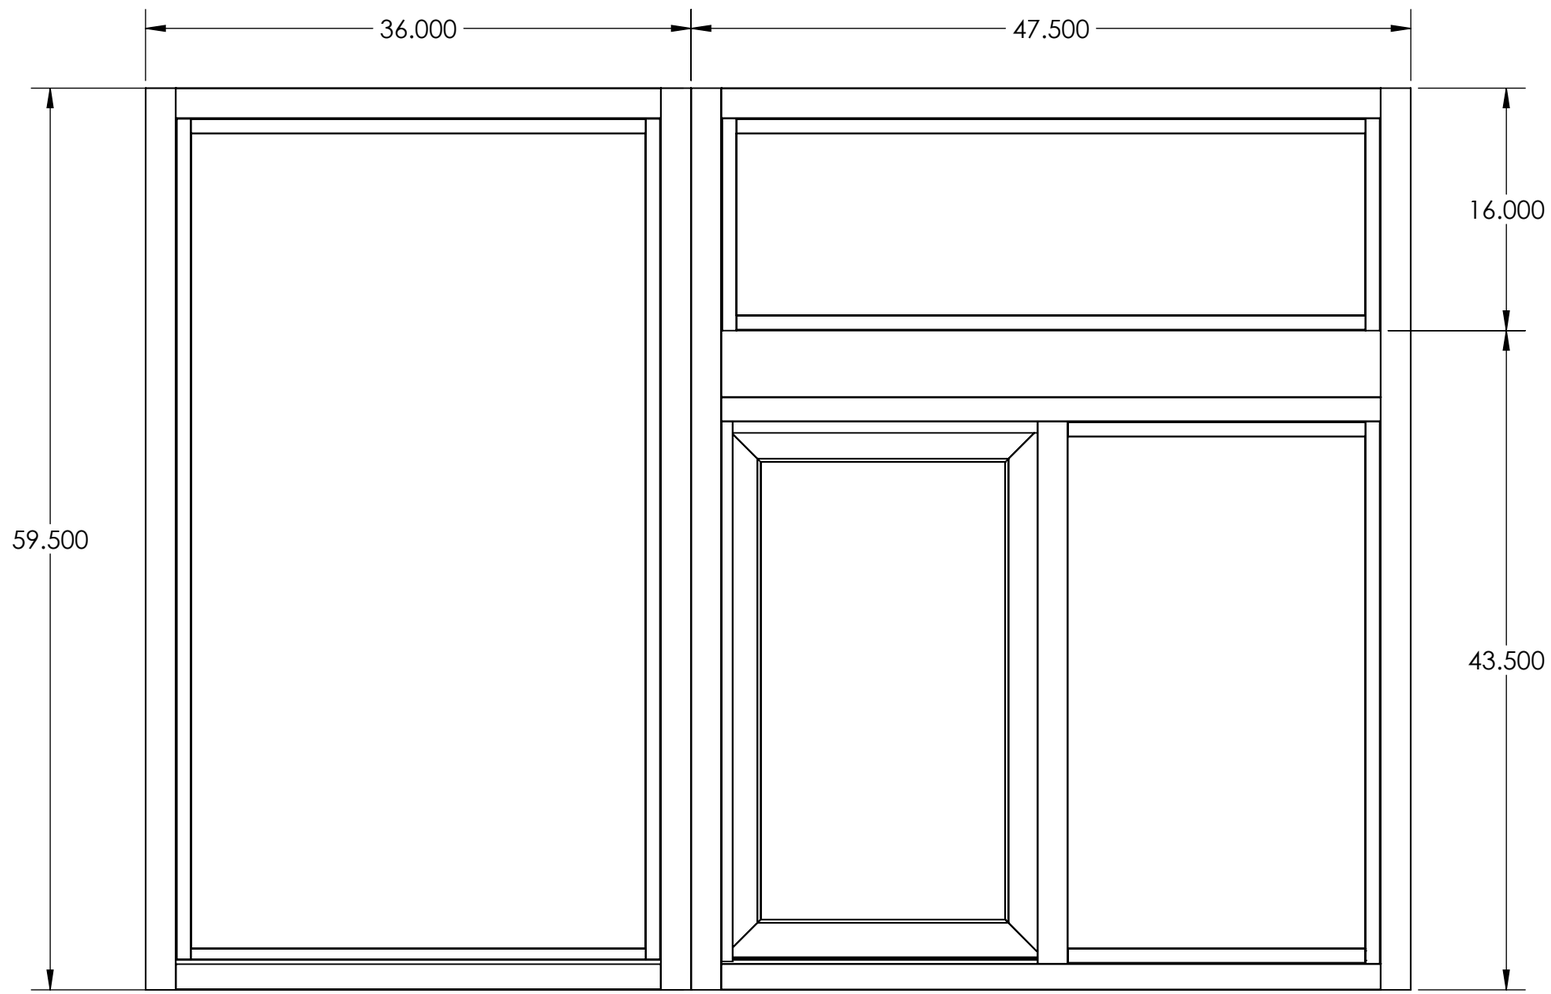

CUSTOMER APPROVAL SIGNATURE

WORK TO DIMENSIONS- DO NOT SCALE TOL. UNLESS SPECIFIED XXXX TOL. NOT REQD TOL. CLASS ± .063 ANGULAR TOL. ± 1°	USED IN PRODUCTS:	DESIGN BY: BCG	MATERIAL: ALUM.	READY ACCESS 1815 Arthur Drive, West Chicago, Illinois 60185. 800-621-5045. 630-876-7766. Fax 630-878-7767
		DATE: 6/7/2024	MATERIAL SPEC: 6063-T6	
	REVISION: A	DRAWN BY: KMS	GAUGE:	
	REVISION DATE:	DATE: 6/7/2024		
	LATEST REVISION NOTE: REV = A RELEASE FOR CUSTOMER APPROVAL			DESCRIPTION: FRAME: 47.5"W X 43.5"H W/ 16" TRANSOM SERVICE OPENING: 19"W X 35"H
				PART NO.: